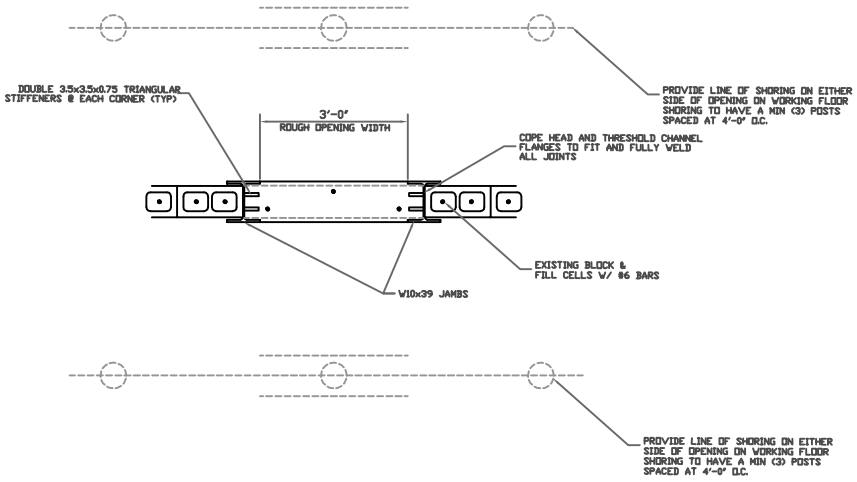

SECTION AA

SCALE: NTS

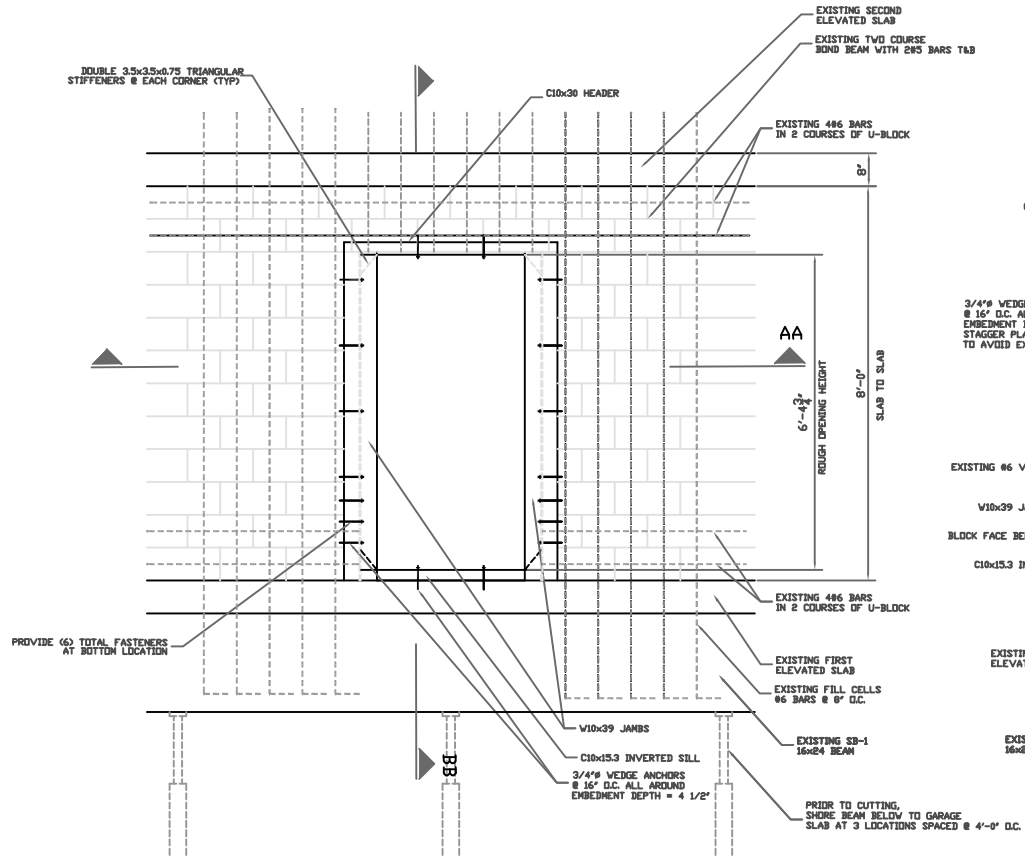

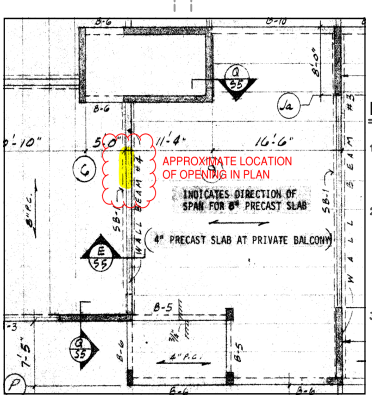

NOTES

SCALE: NTS

1. BUILDING LOADS:
   DEAD LOAD: 20 PSF
   LIVE LOAD: 40 PSF
   PLANK SELF: 56 PSF
2. SEQUENCE OF CONSTRUCTION:
   1) SHORE UNDERSIDE OF SB-1 IN GARAGE WITH MIN (3) POST SHORES SPACED AT 4'-0" O.C. CENTERED UNDER PROPOSED OPENING
   2) LAYOUT AND CUT BLOCK TO SIZE.
   3) INSTALL AND BOLT JAMB W SECTIONS FIRST
   4) COPE AND FIT SILL AND HEADER CHANNELS.
   5) BOLT HEAD AND SILLS INTO PLACE
   6) FULLY WELD ALL CORNER CONNECTIONS AND STIFFENERS
3. STEEL TO BE 36 ksi GRADE

SECTION BB

SCALE: NTS

MARCO PETRETTA LICENSE No. 79518 STATE OF FLORIDA PROFESSIONAL ENGINEER

Digitally signed by Marco Petretta
DN: C=US, E=petretta@hotmail.com, CN=Marco Petretta
Date: 2021.03.07 19:23:29-05'00'

THESE PLANS SHALL BE IN ACCORDANCE WITH THE 2017 FLORIDA BUILDING CODES AND BOTH STATE AND LOCAL CODES ALSO.
JPI STRUCTURES INC. HEREBY RESERVES IT'S COMMON LAW COPYRIGHT, THE IDEAS, DESIGNS AND PLANS ARE NOT TO BE REPRODUCED OR CHANGED AND OR COPIED WITHOUT OBTAINING THE EXPRESSED WRITTEN CONSENT FROM JPI STRUCTURES, INC.

JPI STRUCTURES
PROFESSIONAL ENGINEER NO. 79518

date:	revisions

BUILDER:
PROJECT: SIESTA SANDS RESORT
DR RESIDENCE FOR:
UNIT A-B DOOR OPENING
ED CIOFFANI

project data:
date: 02-23-21
job #:
drawn by: M.P.
checked by: M.P.
project

S1